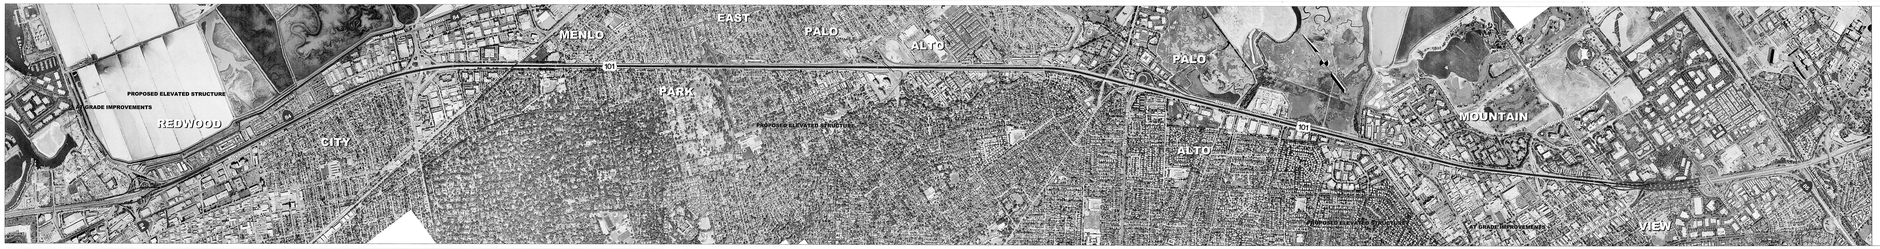

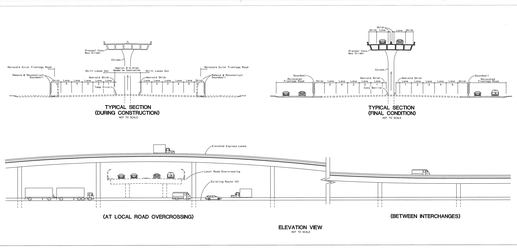

LEGEND

PROPOSED ELEVATED STRUCTURE

AT GRADE IMPROVEMENTS

C/CAG City/County Association of Governments of San Mateo County

2020 Peninsula Gateway Corridor Study

CONSULTANT TEAM

CH2M HILL, Inc.
Transportation Planning
2485 Natomas Park Drive, Suite 600
Sacramento, CA 95833-2937
(916) 920-0183

MARK THOMAS & COMPANY, INC.
Transportation Engineers
Planners
2000 Powell Street, Suite 1650
Emeryville, CA 94608-1865
(510) 652-4400

Conceptual Line Diagram Sketch

ALTERNATIVE 2

ROUTE 101 ELEVATED EXPRESS LANES